



NOTES

1. - FOR SYMBOL LIST, SMOKE RISER AND GENERAL NOTES SEE DWG. No. E-1.
2. - RUN WIRING TO SMOKE CONTROL PANEL 'XL No. 7' ON 108TH FLOOR.

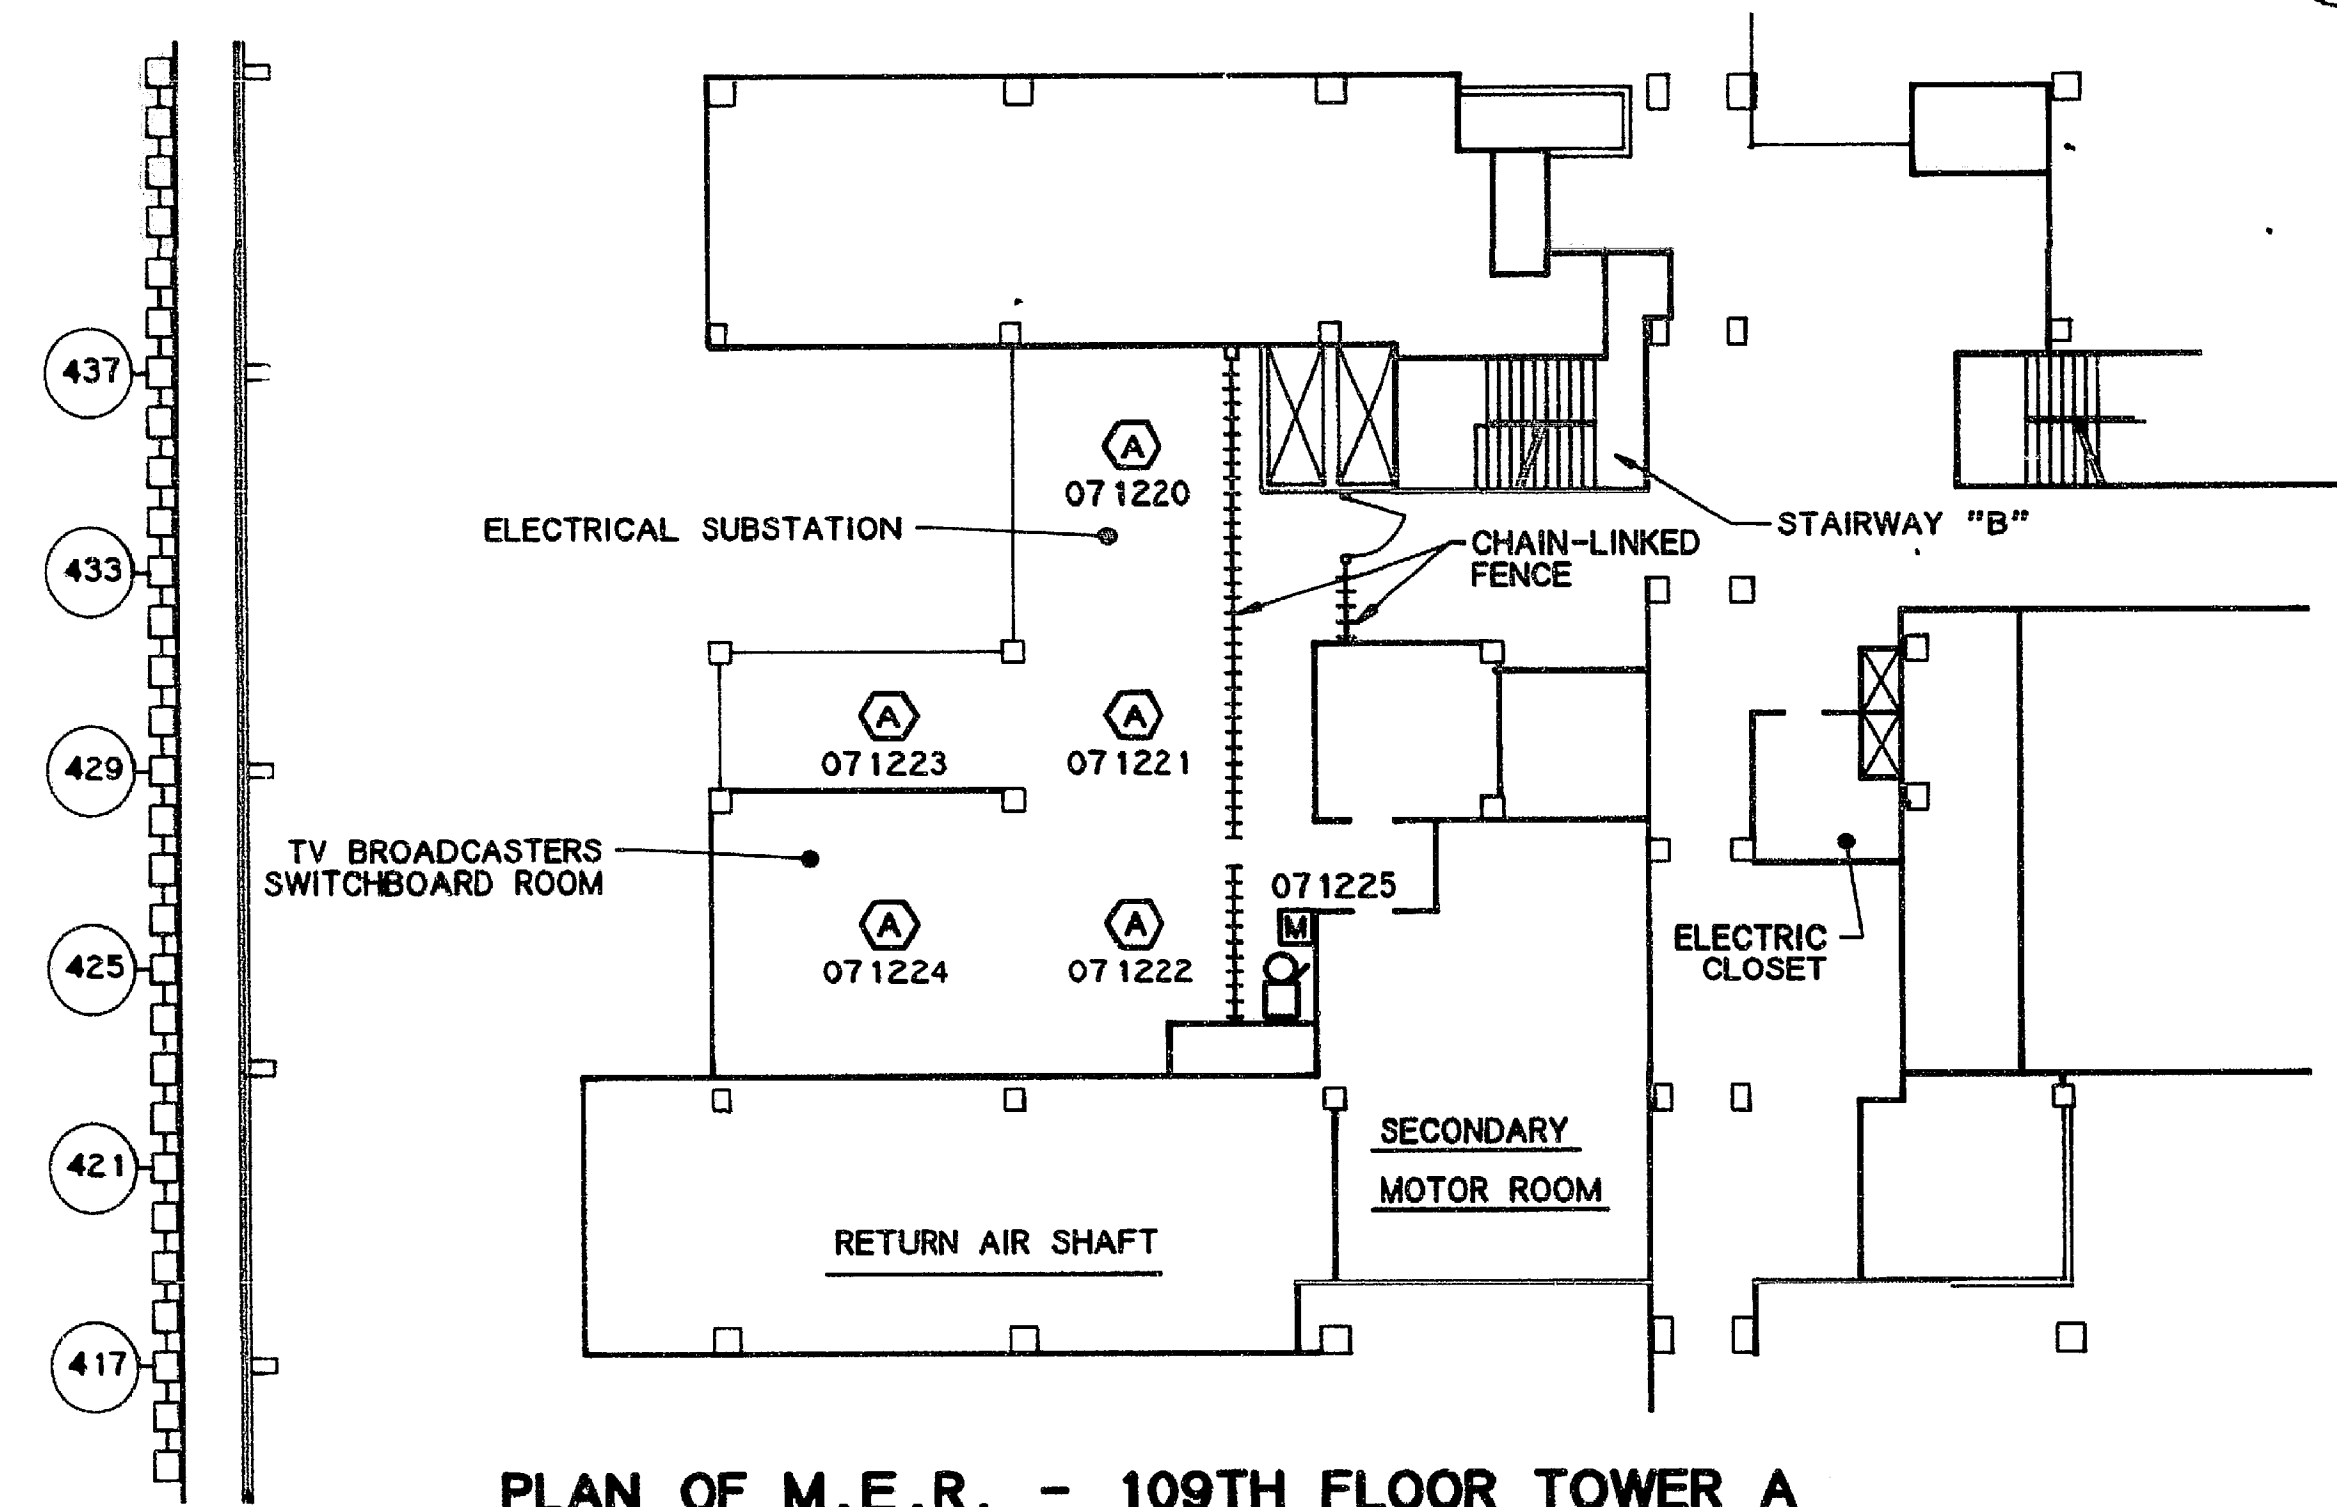


PLAN OF M.E.R. - 109TH FLOOR TOWER A

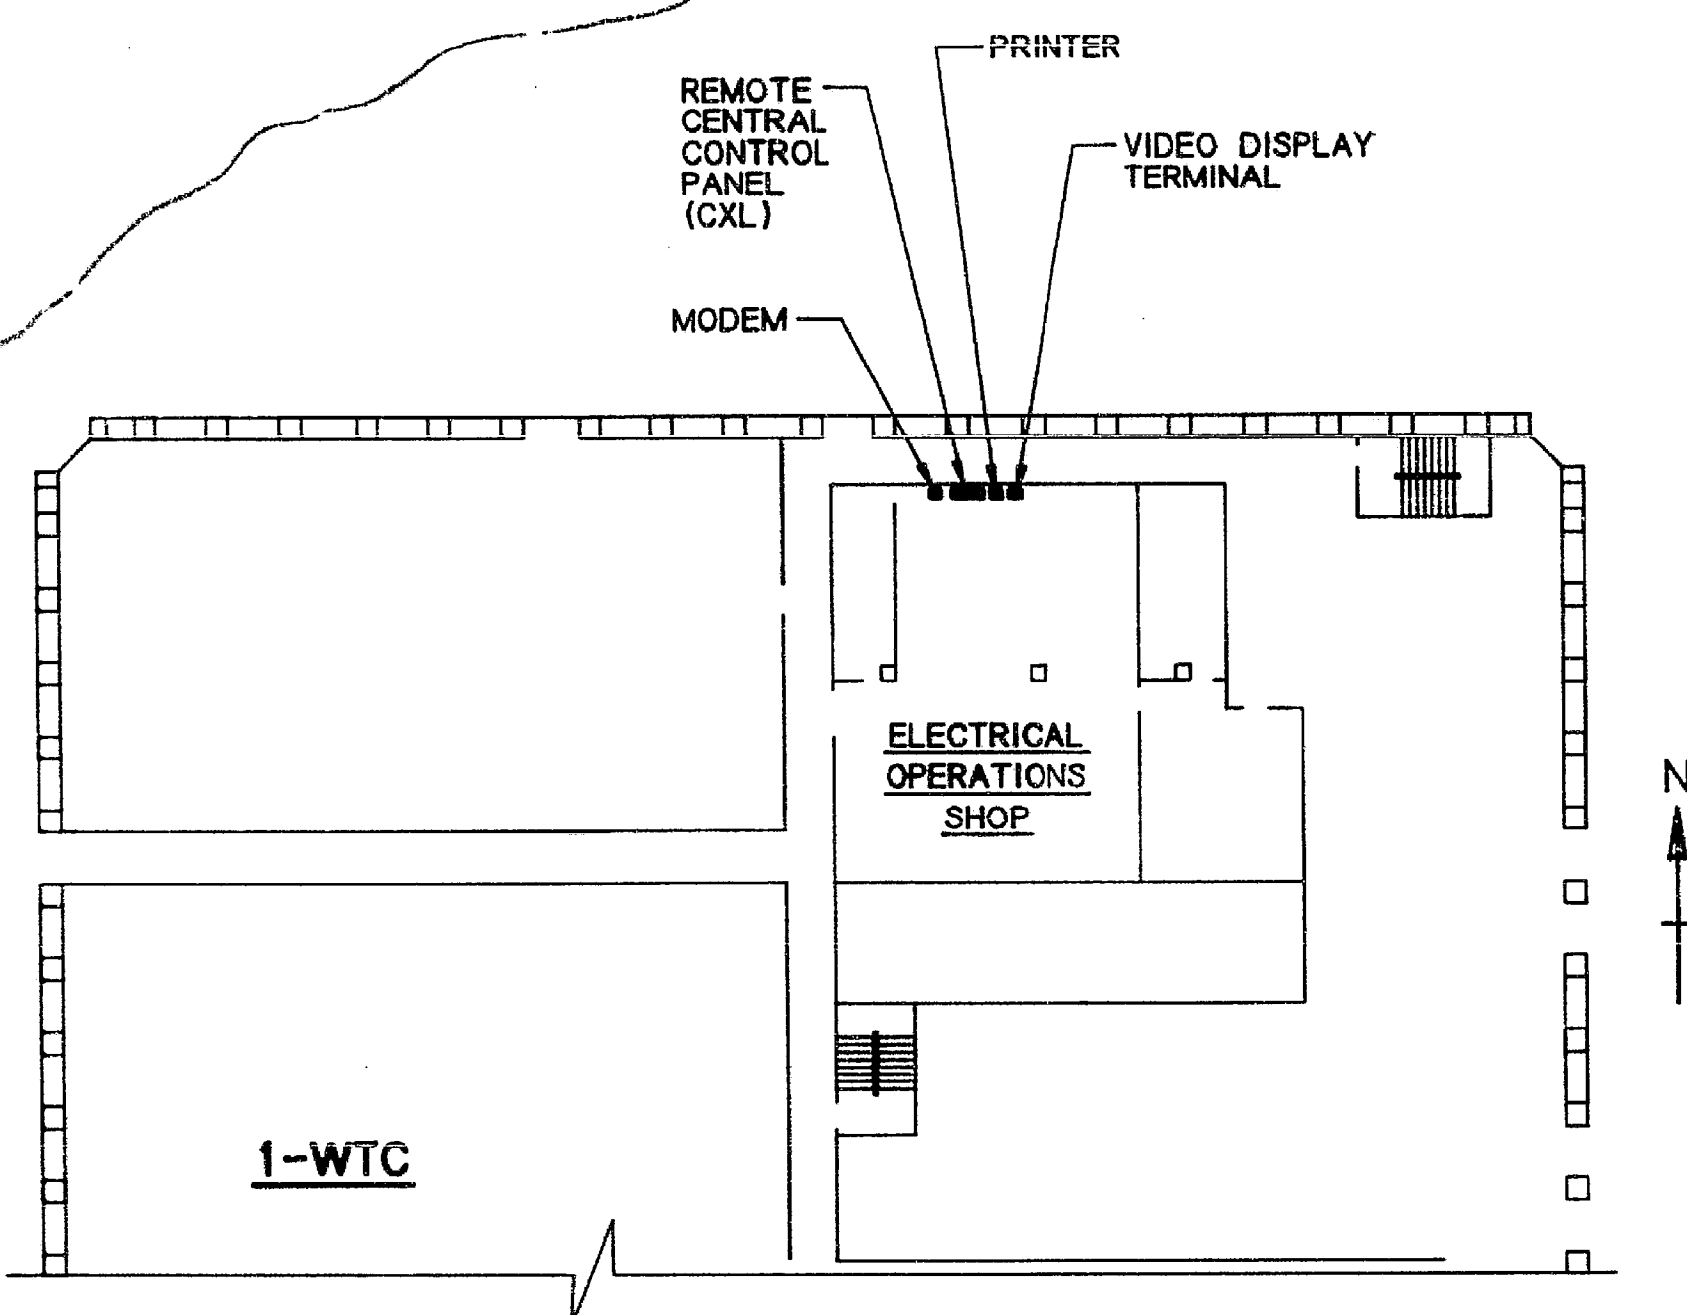

PART PLAN - LEVEL B-2

0 16 32 48 64
SCALE IN FEET

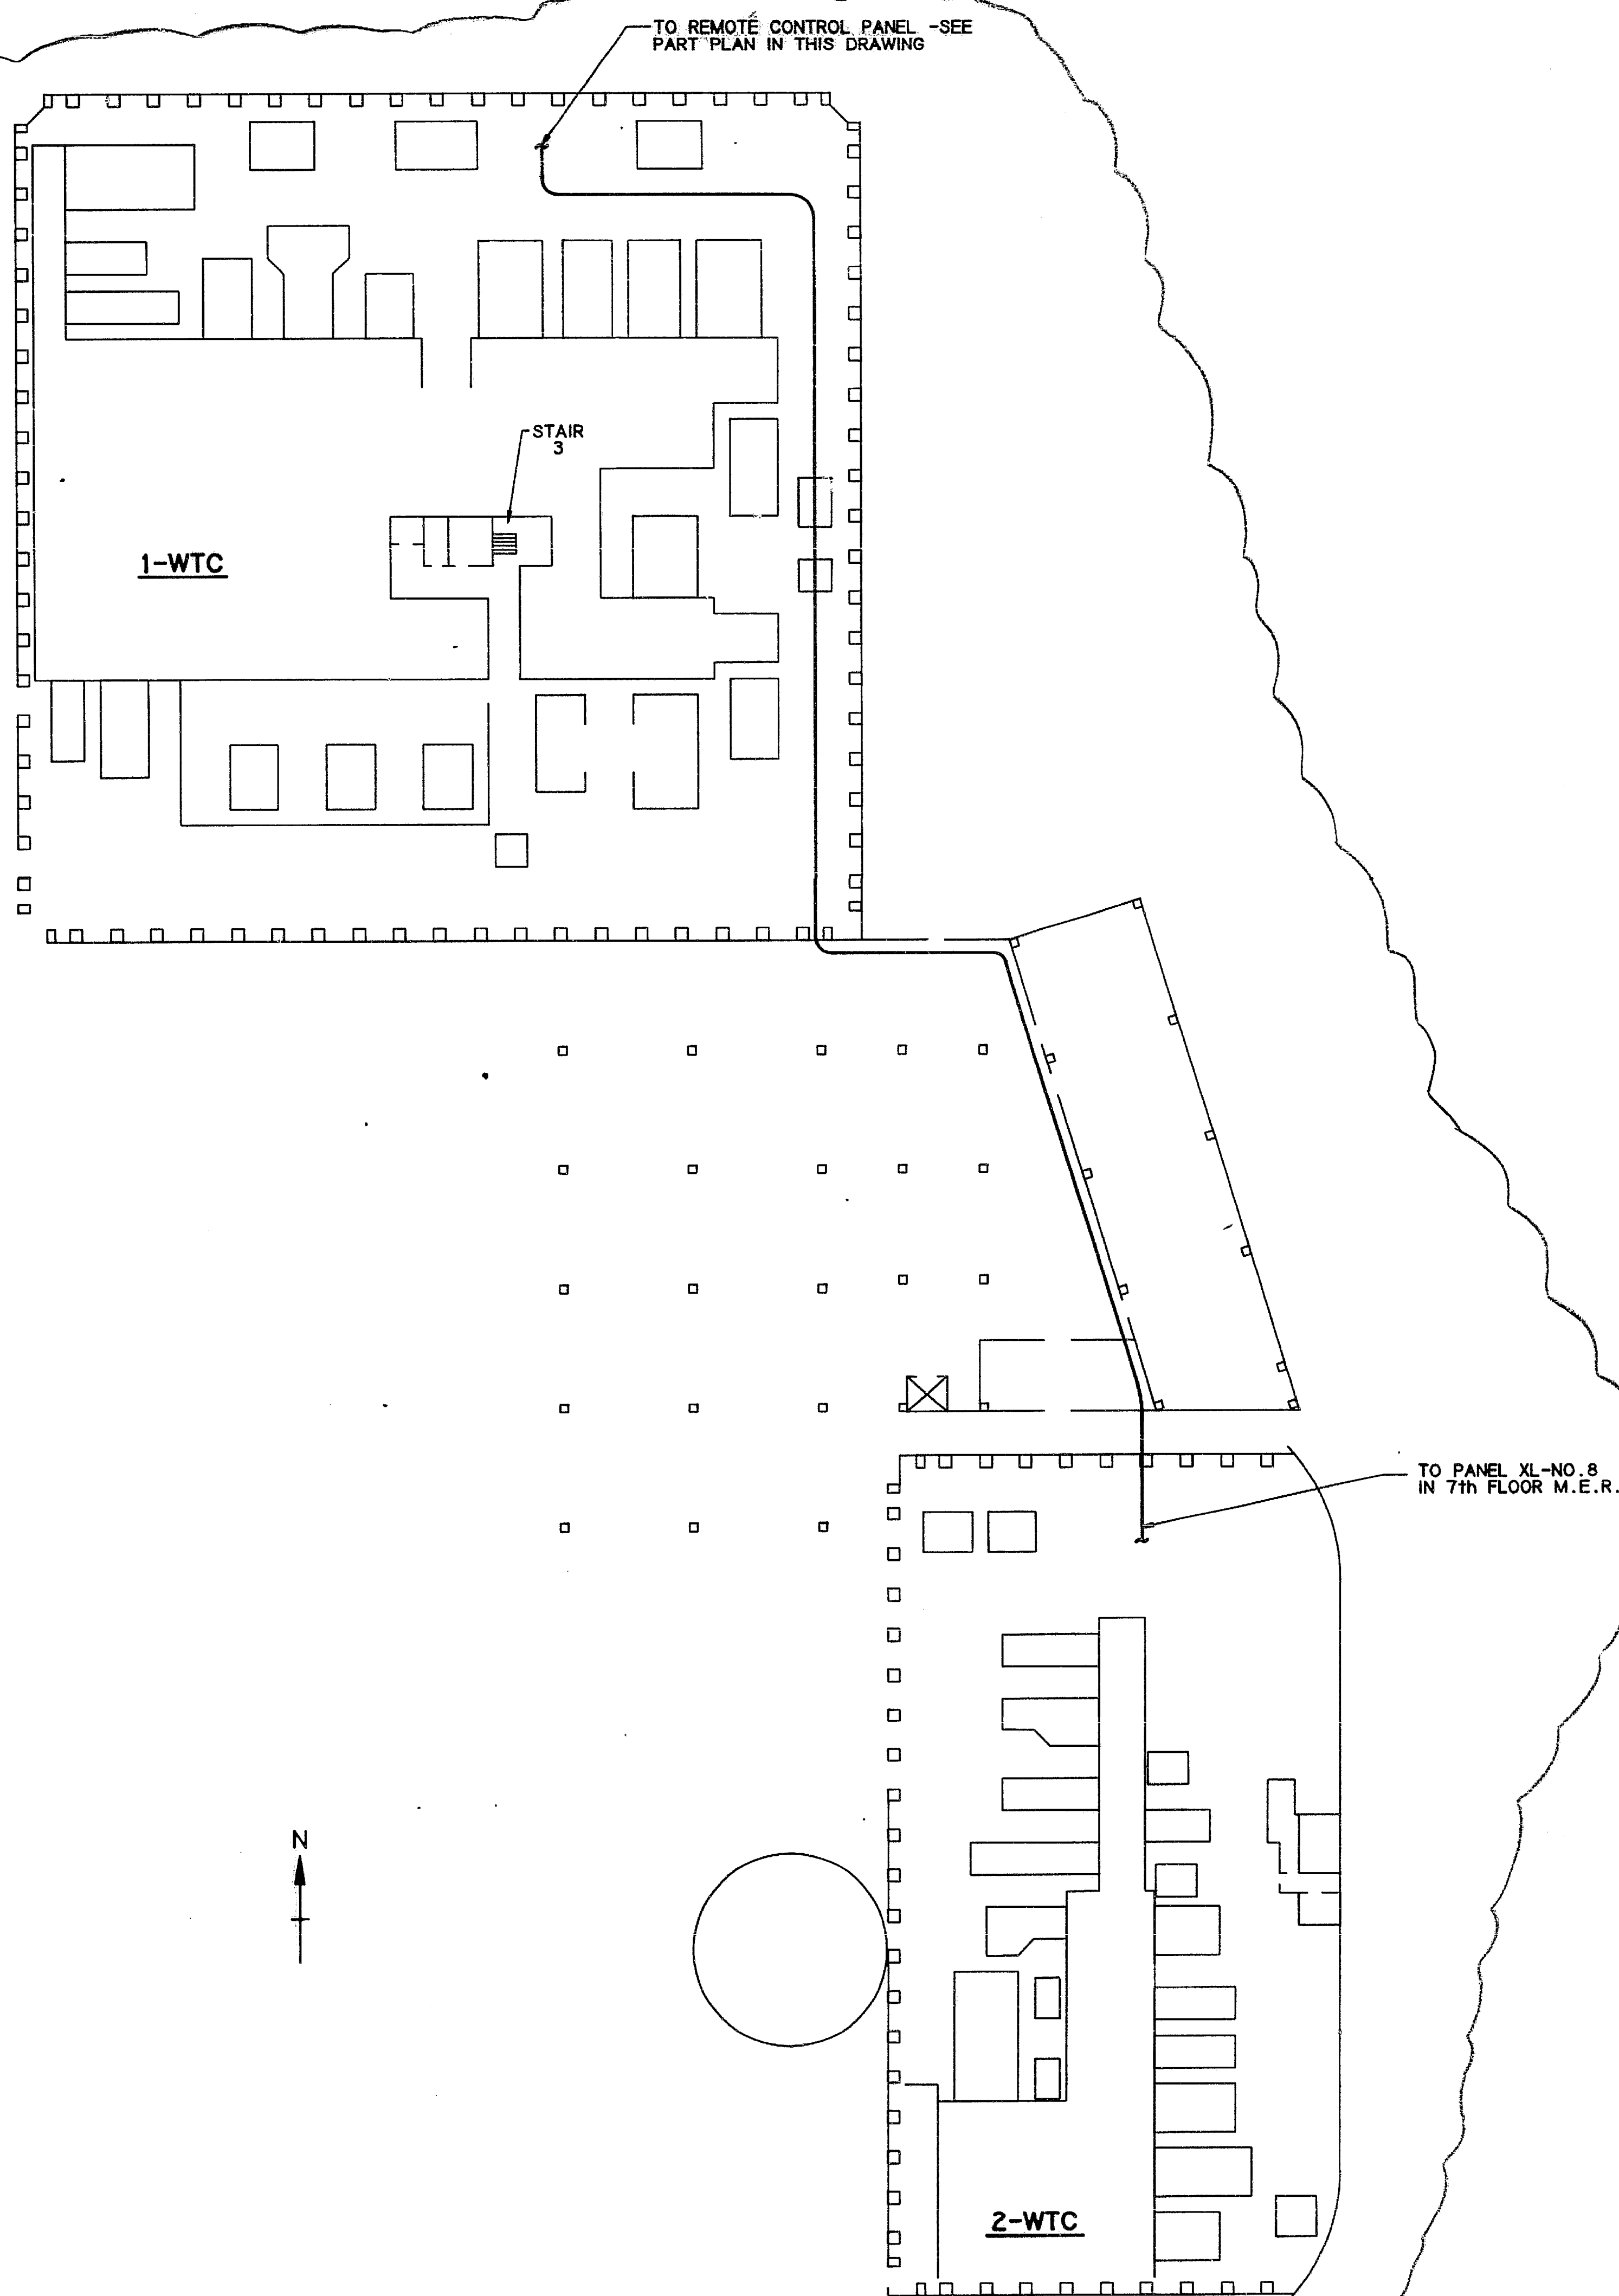

1 WTC AND 2 WTC LEVEL B-2

0 16 32 48 64
SCALE IN FEET



THE PORT AUTHORITY
OF NY & NJ

James A. Bell
ENGINEER OF DESIGN E.D.D., PORTS AND
WORLD TRADE
CHIEF ELECTRICAL ENGINEER

Engineering Department
Design Divisions

World
Trade
Center

Title
TOWER M.E.R'S
SPRINKLER INSTALLATION
AND MODIFICATION
TO SMOKE DETECTION
SYSTEM

1 WTC 109TH FLOOR
PART PLAN

7.12.90 REV. ENCIRCLED G.R.D.

No. Date Revision Approved

This drawing subject to conditions in contract.
All inventions, ideas, designs and methods
herein are reserved to Port Authority and
may not be used without its written consent.

DaCOSTA/
AVENOSO AVENOSO PALANGO
Designed by Drawn by Task Leader

Checked by *H. P...*

Date 5-15-90 Scale AS SHOWN

Contract Number Drawing Number
WTC 499.18 E-6